[illegible]


PLAZA SHOPPING CENTER
SUITES A & B
NEW ALBANY, INDIANA


SITE PLAN

Project number	Project Number
----------------	----------------

C-100

Scale	1" = 1'-0"
-------	------------

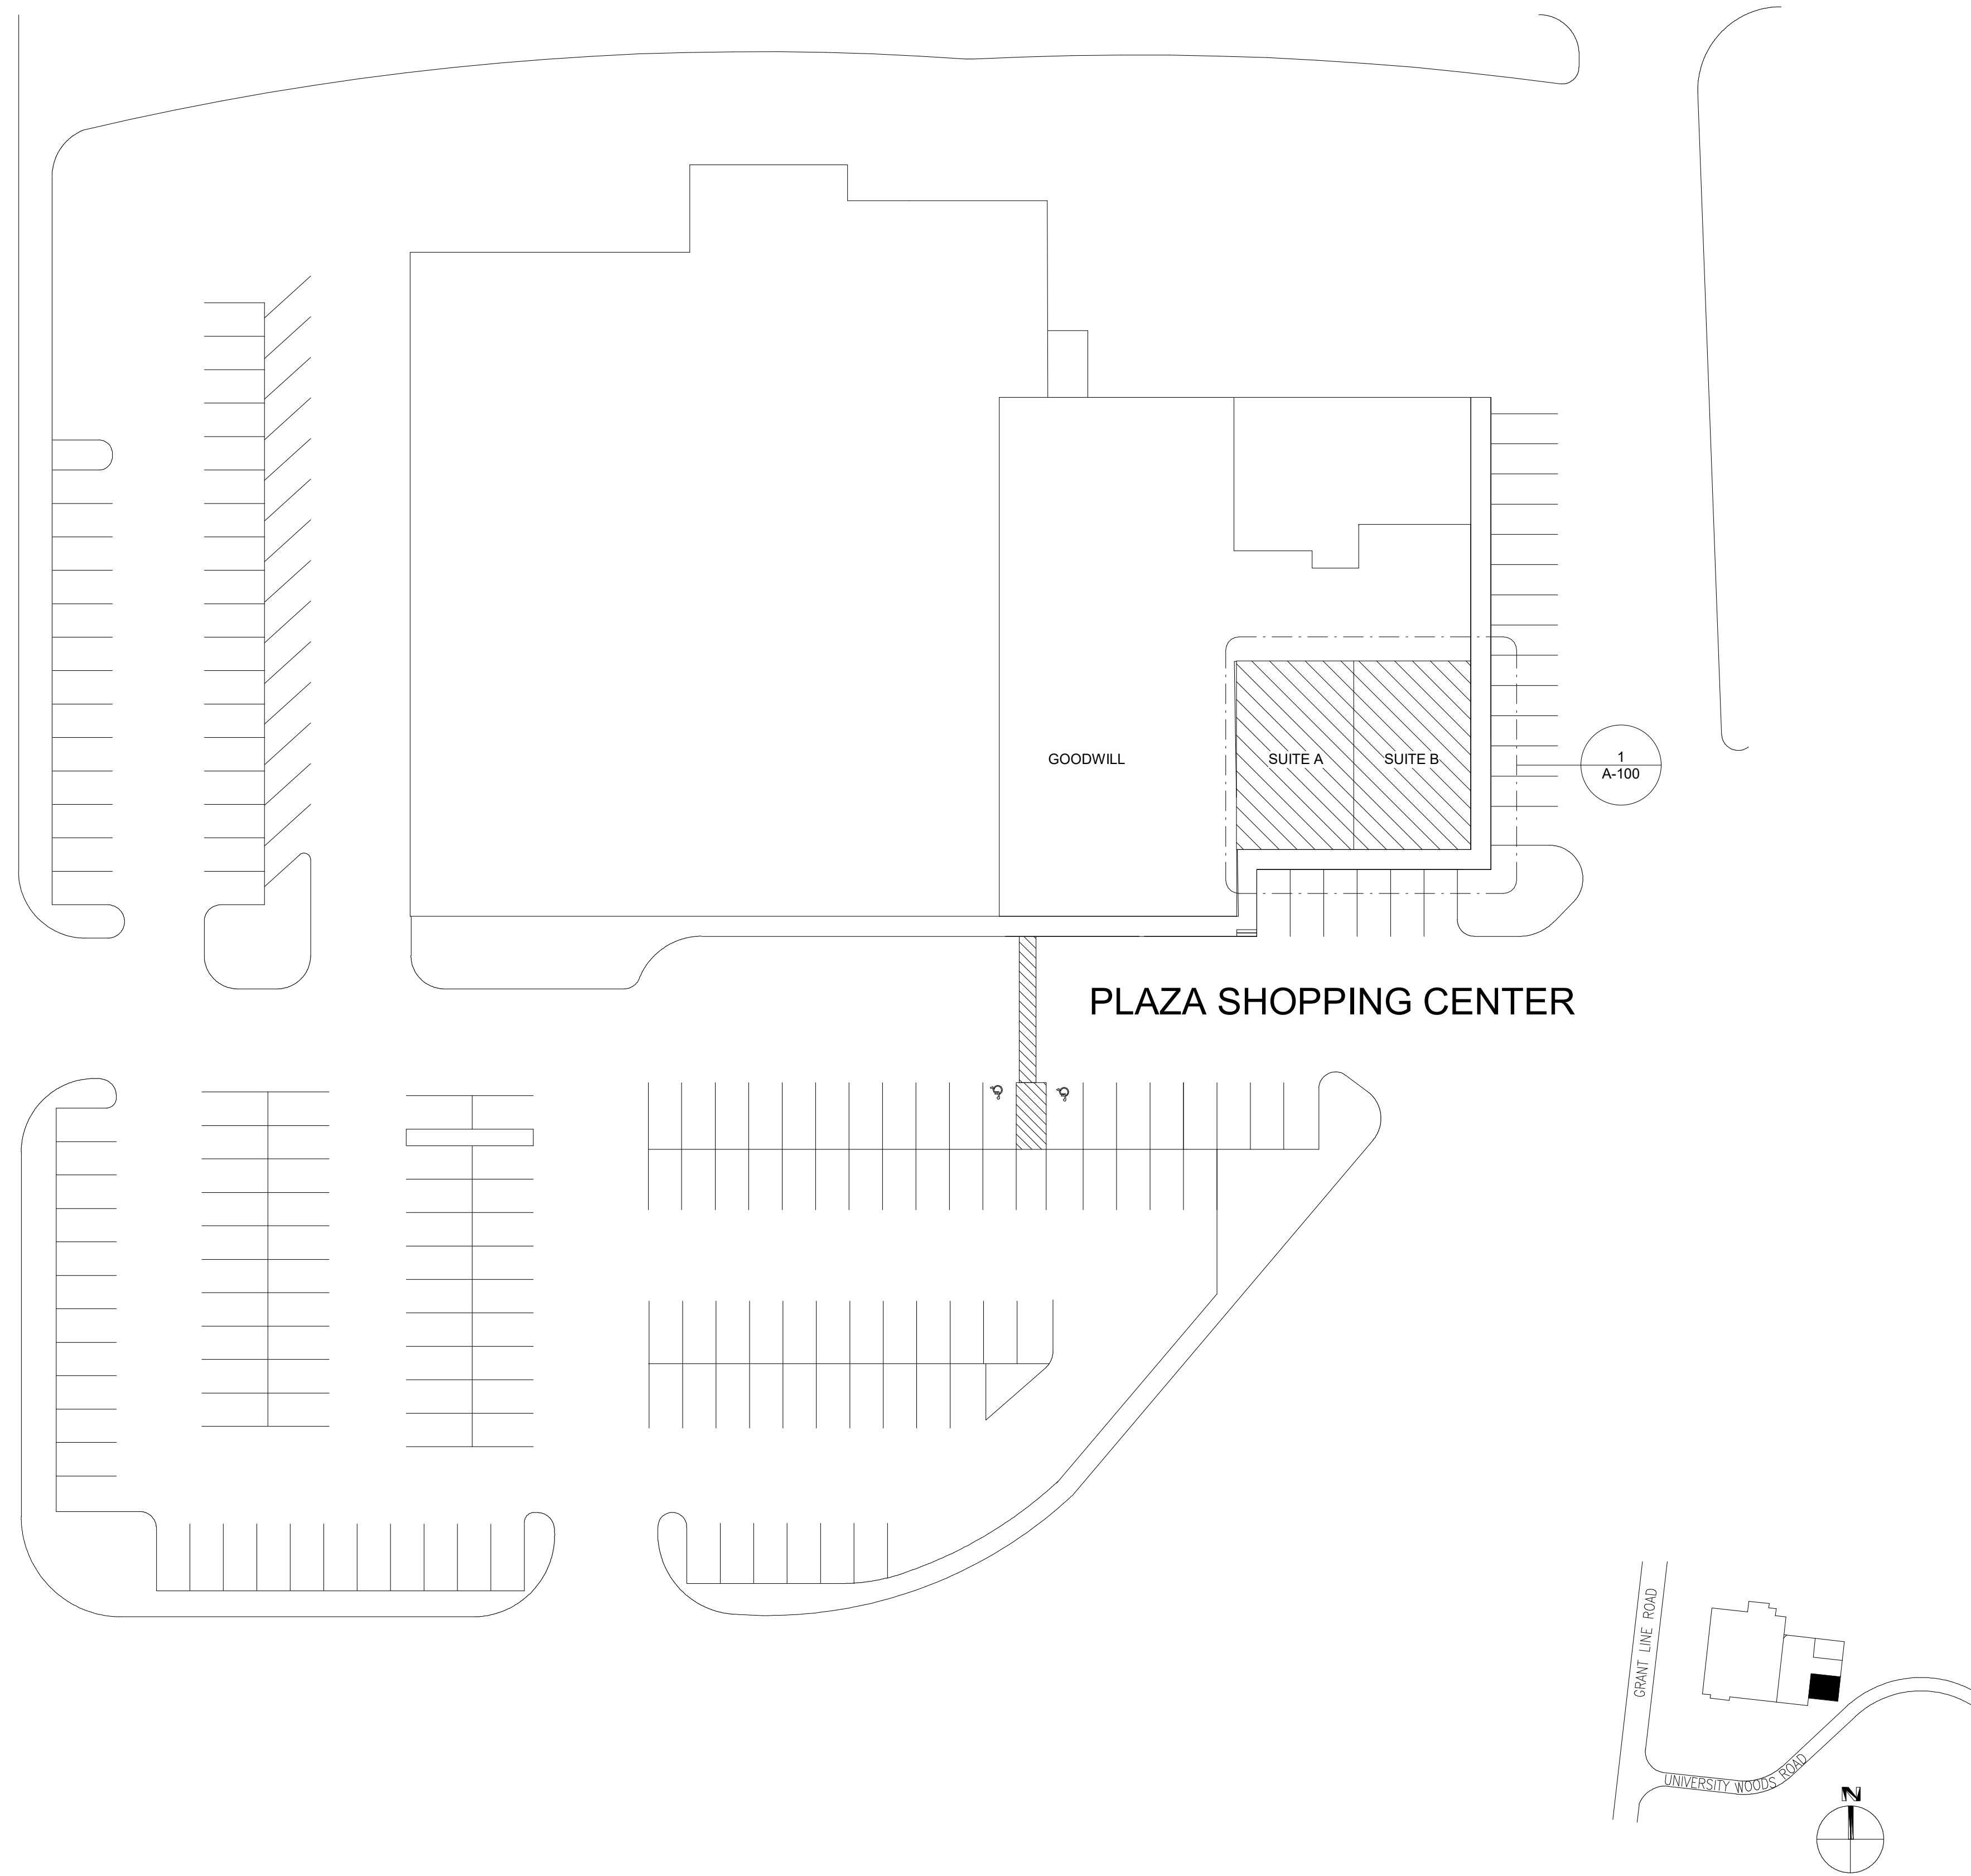

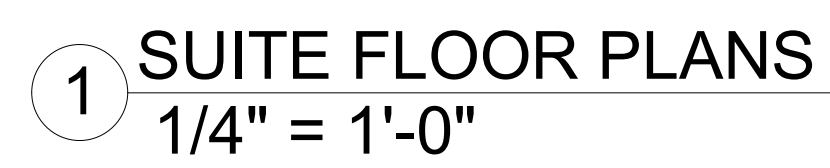

Another Quality Project


BLEVINS
CONSTRUCTION

blevinsconstructioninc.com (270) 465-3419


[illegible]

OVERALL FLOOR
PLAN

Project number	Project Number
A-100	
Scale	1/4" = 1'-0"

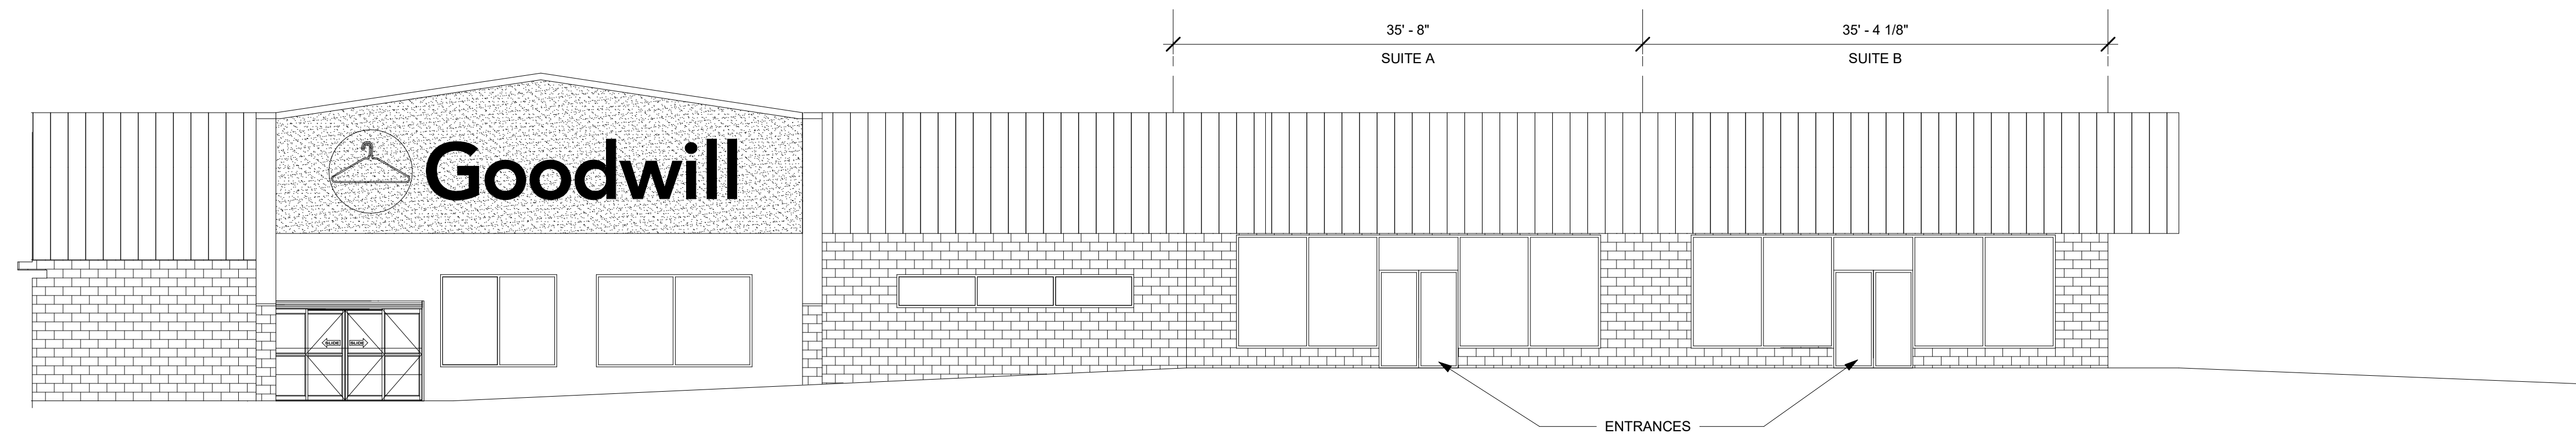

1 FRONT FACADE
1/8" = 1'-0"

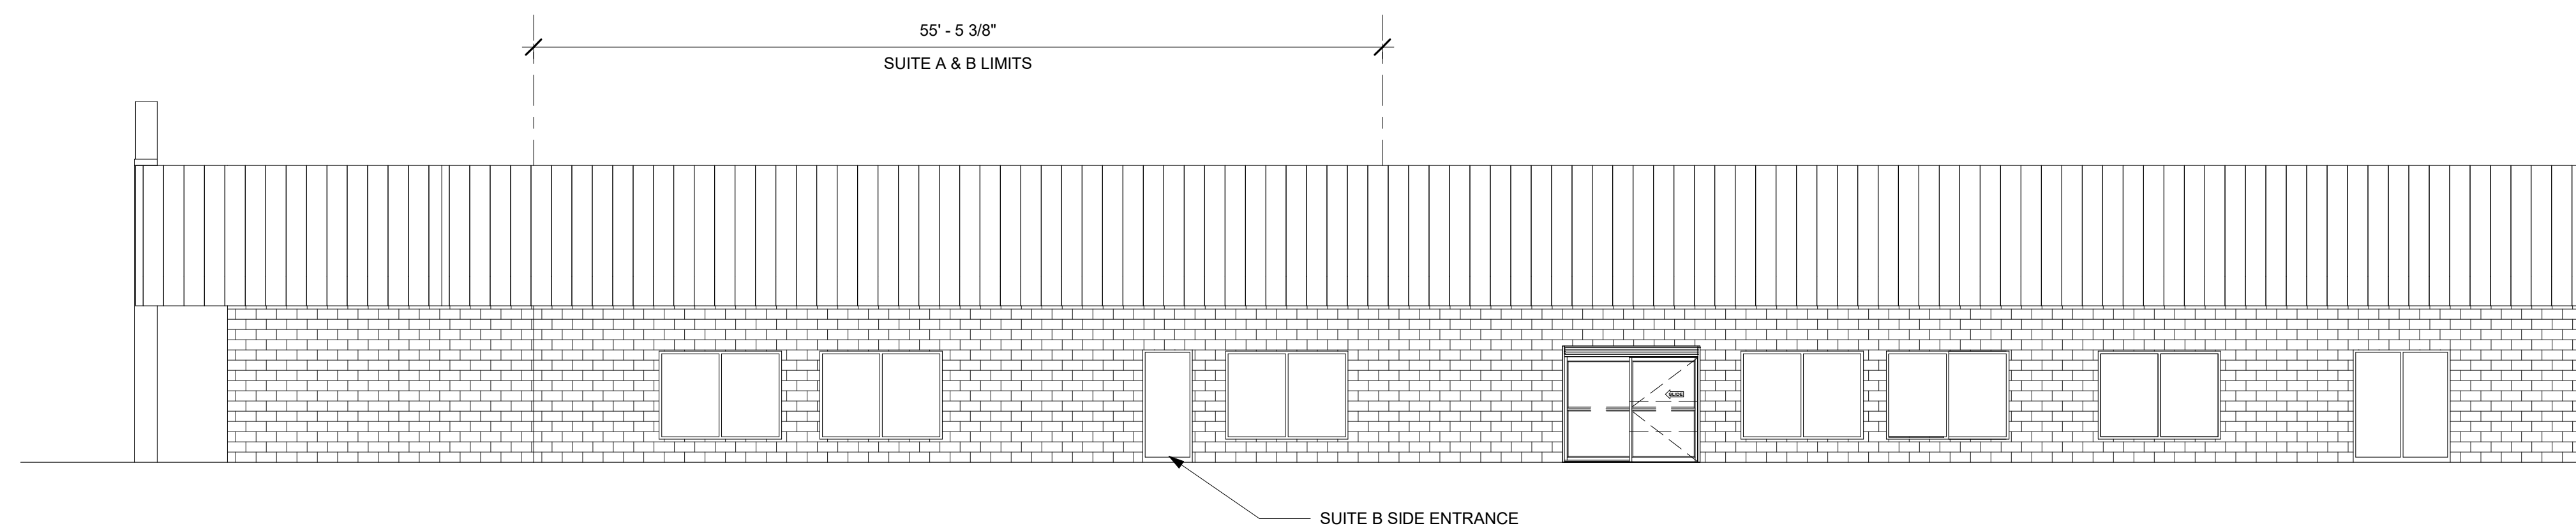

2 SIDE FACADE
1/8" = 1'-0"



BLEVINS CONSTRUCTION INC.
1728 GREENSBURG RD
CAMPELLSVILLE, KY

[illegible]

PLAZA SHOPPING CENTER
SUITES A & B
NEW ALBANY, INDIANA

ELEVATIONS

Project number	Project Number	BM
----------------	----------------	----

A-200

Scale	1/8" = 1'-0"
-------	--------------

IM 1.07.07.7 1.702/67/7